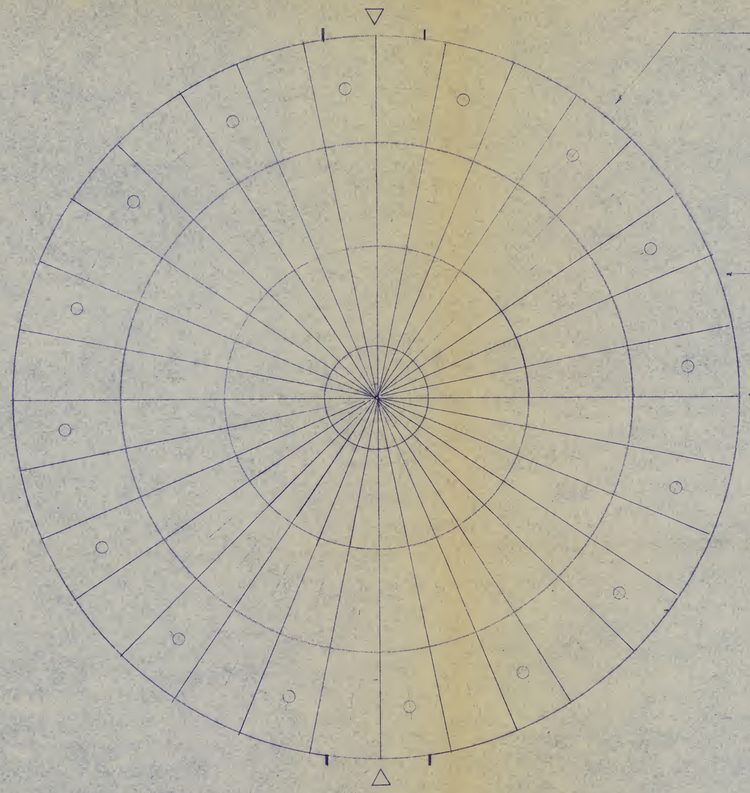

REFLECTED CEILING PLAN - DOMED SKYLIGHT
GALLERY №8! - SECOND FLOOR

LIGHTING

INSTALL 4 ADDITIONAL LIGHTING FIXTURES IN SKYLIGHT. FIXTURES, BY OWNER, WLIEGL NO. EIGG-N5-DO WITH 1000 WATT LAMPS. INSTALL FIXTURES FLUSH IN PLEXIGLASS PANELS - FURNISHED BY OWNER.
WIRE EACH FIXTURE ON A SEPARATE CIRCUIT AND CONNECT TO EXISTING SPARE CIRCUITS IN PANEL ESC.
FIXTURES SHALL BE WIRED WITH FLEXIBLE GREENFIELD, MIN. 6'0" SLACK, FOR FUTURE RE-ARRANGEMENTS.

LOCATE NEW FIXTURES (4) AND EXISTING FIXTURES (12) AS DIRECTED TO PROVIDE SYMMETRICAL PATTERN. RE-AIM FIXTURES AFTER DARK FOR LIGHTING PATTERN.

SKYLIGHT PANELS

REMOVE ALL EXISTING GLASS LIGHTS WITHOUT BREAKAGE. DO NOT DROP TO GALLERY FLOOR.

REPLACE WITH PLEXIGLASS PANELS FURNISHED BY OWNER. CUT OUT FOR FIXTURES AS DIRECTED. INSTALL PLEXIGLASS PANELS WITH HOLD DOWN CLIPS.

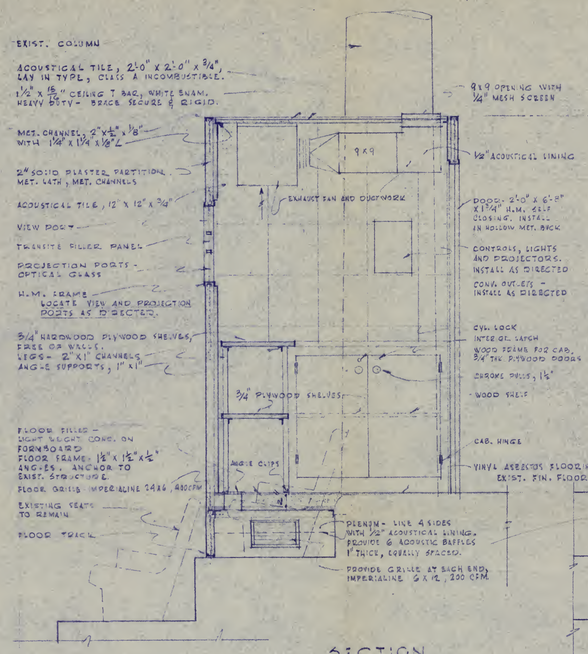
EXIST. COLUMN
ACOUSTICAL TILE, 2'-0" X 2'-0" X 3/4", LAY IN TYPE, CLASS A INCOMBUSTIBLE.
1 1/2" X 1/8" CEILING T BAR, WHITE ENAM. HEAVY DUTY - BRACE SECURE & RIGID.
MET. CHANNEL, 2" X 1/8" WITH 1 1/2" X 1 3/4" X 1/8" L
2" SOLID PLASTER PARTITION, MET. LATH, MET. CHANNELS
ACOUSTICAL TILE, 12" X 12" X 3/4"
VIEW PORT
TRANSITE FILLER PANEL
PROJECTION PORTS - OPTICAL GLASS
H.M. FRAME
LOCATE VIEW AND PROJECTION PORTS AS DIRECTED.
3/4" HARDWOOD PLYWOOD SHELVES, FREE OR WALL; LEGS - 2" X 1" CHANNELS ANGLE SUPPORTS, 1" X 1"
FLOOR FILLER - LIGHT WEIGHT CONC. ON FORMBOARD
FLOOR FRAME - 1 1/2" X 1 1/2" X 1/2" ANGLES, ANCHOR TO EXIST. STRUCTURE.
FLOOR GRILLE IMPERIALINE 2436, ABOVE
EXISTING SEATS TO REMAIN
FLOOR TRICK
EXHAUST FAN AND DUCTWORK
9 X 9
9 X 9 OPENING WITH 1/4" MESH SCREEN
1/2" ACOUSTICAL LINING
DOOR - 2'-0" X 6'-8" X 1 3/4" H.M. SELF CLOSING. INSTALL IN HOLLOW MET. BACK
CONTROLS, LIGHTS AND PROJECTORS. INSTALL AS DIRECTED
CONN. OUTLETS - INSTALL AS DIRECTED
CYL. LOCK INTERIOR LATCH
WOOD FRAME FOR CAB. 3/4" TH. PLYWOOD DOORS
CHROME PULLS, 1 1/2"
WOOD SHELF
CAB. HINGE
VINYL ASBESTOS FLOORING EXIST. FIN. FLOOR
3/4" PLYWOOD SHELVES
ANGLE CLIPS
PLENUM - LINE 4 SIDES WITH 1/2" ACOUSTICAL LINING. PROVIDE 6 ACOUSTIC BAFFLES 1" THICK, EQUALLY SPACED.
PROVIDE GRILLE AT EACH END, IMPERIALINE 6 X 12, 200 CFM

SECTION

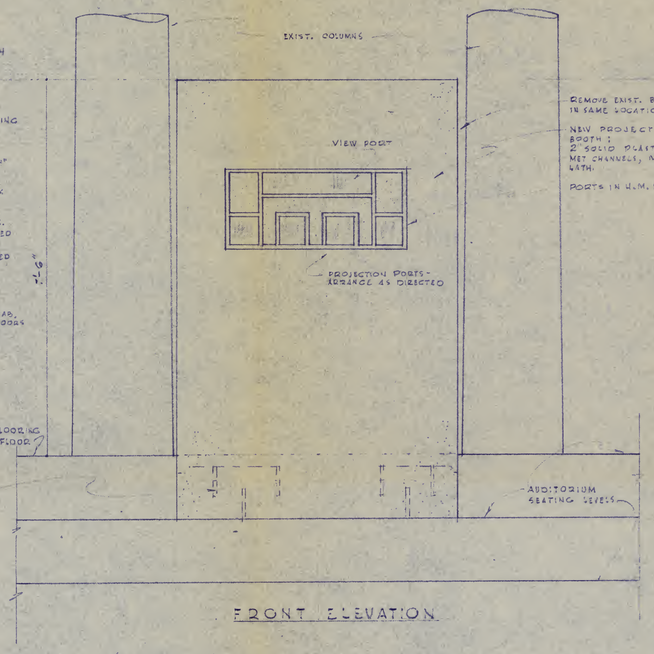
EXIST. COLUMNS
REMOVE EXIST. BOOTH IN SAME LOCATION
NEW PROJECTION BOOTH: 2" SOLID PLASTER, MET. CHANNELS, MET. LATH.
PORTS IN H.M. FRAME
VIEW PORT
PROJECTION PORTS - ARRANGE AS DIRECTED
AUDITORIUM SEATING LEVELS

FRONT ELEVATION

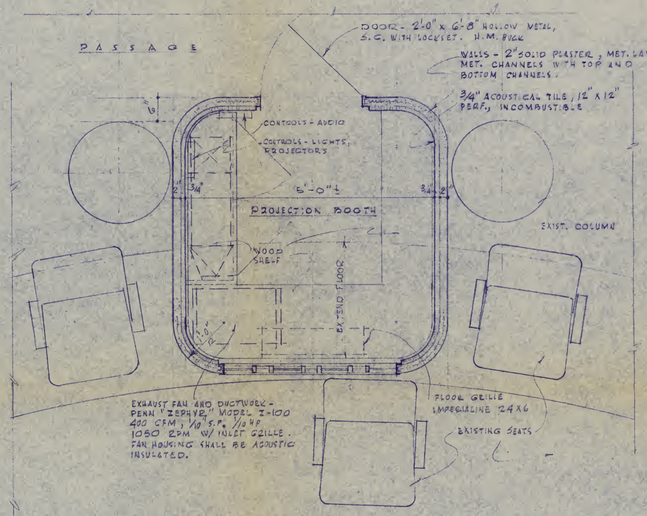
PASSAGE
DOOR - 2'-0" X 6'-8" HOLLOW METAL, S.C. WITH LOCKSET. H.M. FRAME
WALLS - 2" SOLID PLASTER, MET. LATH, MET. CHANNELS W'TH TOP AND BOTTOM CHANNELS.
3/4" ACOUSTICAL TILE, 12" X 12" PERF., INCOMBUSTIBLE
CONTROLS - AUDIO
CONTROLS - LIGHTS, PROJECTORS
6'-0" ±
PROJECTION BOOTH
WOOD SHELF
EXIST. COLUMN
EXHAUST FAN AND DUCTWORK - PENN "ZEPHYR" MODEL T-100 450 CFM, 1/8 S.P., 1/12 HP, 1050 RPM W/ INLET GRILLE. FAN HOUSING SHALL BE ACOUSTIC INSULATED.
FLOOR GRILLE IMPERIALINE 24 X 6
EXISTING SEATS

DET. OF AUDITORIUM PROJECTION BOOTH
SCALE: 3/4" = 1'-0"

PLAN
REMOVE EXIST. PROJ. BOOTH

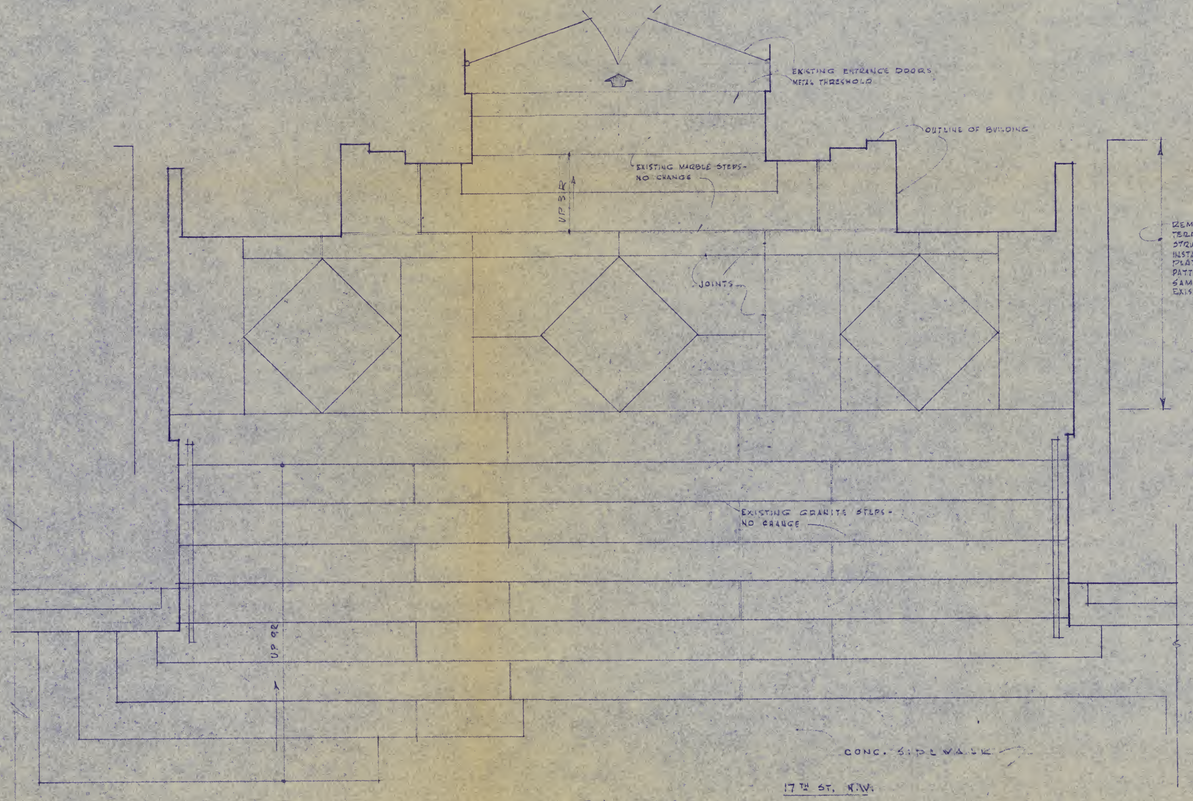
EXISTING ENTRANCE DOORS WITH THRESHOLD
OUTLINE OF BUILDING
EXISTING MARBLE STEPS - NO CHANGE
11" 5 3/4"
JOINTS
REMOVE EXIST. BROKEN TERRAZZO, CLEAN STRUCTURAL SLAB. INSTALL NEW GRANITE PLATFORM, SAME PATTERN AS EXISTING, SAME GRANITE AS EXISTING EXT. STEPS.
EXISTING GRANITE STEPS - NO CHANGE
9'-2"
CONC. SIDEWALK
17TH ST. N.W.

PLAN

DETAIL OF PLATFORM REPAIRS
MAIN ENTRANCE
SCALE: 1/2" = 1'-0"

MISCELLANEOUS BUILDING REPAIRS
THE CORCORAN GALLERY OF ART
17TH ST. & NEW YORK AVE. N.W. WASH. D.C.

FAULKNER, FRYER & VANDERPOOL • ARCHITECTS
2000 L STREET, N.W., WASHINGTON, D.C. 20036 TELEPHONE 659-3990

DATE: 7-1-68
DRAWN BY: G
CHECKED BY:
SCALE:
DWG. NO: A-1

MAIN ENTRANCE - PLATFORM REPAIRS
AUDITORIUM - PROJECTION BOOTH
GALLERY №8! - SKYLIGHT LIGHTING